FilmL.A., Inc.
6255 W Sunset Blvd, 12th Floor
Hollywood, CA 90028
t: (213)977-8600 - f: (213)977-8601
www.filmla.com

Summary Information

Permit No: F00163969-A **Type of Permit:** FILMING **Release Date:** 08/03/2020

Production Company	LONDON ALLEY ENTERTAINMENT
Insured Company Name	LONDON ALLEY ENTERTAINMENT
Contact Phone No. 1	310-439-2420
Contact Phone No. 2	
Fax	
Address	12910 CULVER BLVD, STE H LOS ANGELES, California 90066
Production Title	OK, NOT OKAY
Type of Production	Music Video

Producer	Aaron Johnson
Director	Hannah Lux Davis
1st AD	Ev Saloman
Production Manager	Nessie Clarke
FilmL.A. Coordinator	Cody Penwell
Location Manager	Aaron Johnson
Primary Phone	Mobile - 925-497-4430
Secondary Phone	
Location Assistant	n/a n/a
Primary Phone	Mobile - 000-000-0000
Secondary Phone	

Fees

FILMLA NON-REFUNDABLE FILM PERMIT RIDER FEE	$111.00

Total Permit Fee $111.00

Number of Locations 1

NOT A PERMIT

FilmL.A., Inc.
6255 W Sunset Blvd, 12th Floor
Hollywood, CA 90028
t: (213)977-8600 - f: (213)977-8601
www.filmla.com

Summary Information — Location

Location 1 of 1

Permit Number F00163969-A
Production Company LONDON ALLEY ENTERTAINMENT
Insured Company LONDON ALLEY ENTERTAINMENT
Production Title OK, NOT OKAY

Location Manager Aaron Johnson
Primary Phone Mobile - 925-497-4430
Secondary Phone

Location Address 1179 E Loma Alta Dr, Altadena, CA, 91001

Location Type Private Residence

Film Dates 7/31/2020 - 7/31/2020 07:00 - 23:00 1 day

Open or Closed to the Public Closed

Generic Conditions
*** MUST COMPLY WITH ATTACHED REOPENING PROTOCOL FOR MUSIC, TELEVISION AND FILM PRODUCTION: APPENDIX J EFFECTIVE AS OF FRIDAY, JUNE 12, 2020.***
THE CONSUMPTION OF ALCOHOLIC BEVERAGES AND THE USE OF DRUGS, INCLUDING MARIJUANA, ON LOCATION BY ANY CAST, CREW, OR INVITED GUESTS IS STRICTLY PROHIBITED.
*Certain service and personnel fees required by jurisdictional agencies are not collected by FilmL.A. Any such fees must be paid directly to the appropriate agency, and a separate invoice will be provided to the permittee.
*LA CITY AND/OR LA COUNTY FIRE CHECKLIST ATTACHED TO FINAL PERMIT. THE PERMITTEE IS RESPONSIBLE FOR COMPLETING CHECKLIST PRIOR TO FILMING ACTIVITY AT THIS LOCATION. NON COMPLIANCE MAY RESULT IN ASSIGNMENT OF A FIRE OFFICER.
Equipment staging and vehicles may park on one side of the street only.
Must Maintain 5' Clearance on Sidewalks/Walkways
Must maintain local/emergency access
Must post "ROAD WORK AHEAD" signs, which must remain up until all activities on the roadway have been completed.
No cast or crew parking on area streets
No interference with merchant activity.
No steps from trailers, trucks or motorhomes may be facing road
Number of uniformed officers listed on the permit is a minimum requirement. Permittee remains responsible for deploying a sufficient number of uniformed officers to provide traffic and crowd control to ensure the safety of the film crew and the public.
Traffic control must be done in accordance w/MUTCD
Traffic Officers Required
Uniformed officers shall have a copy of the film permit in their possession and are required to confirm that all traffic control signage devices are in place.

Please see attached documents
F00163969-Agent_Letter.pdf
Loma Alta btwn 1179 Loma Alta going North 400 ft ES curb - London Alley.pdf

Equipment on Location

Type	Quantity
Cast/Crew vehicles	30
Cube Trucks	2
Generator	1
Motor Homes	2
Vans	2

Personnel on Location

Type	Quantity
Cast	2
Crew	40
LA County FSA assigned	1
Sheriff/CHP	2

Filming Activities Atmospheric smoke effects (water based); Camera in car; Camera on sticks; Drive by; Drive ups & away; Driving shots; Driving shots with the flow of traffic; Equipment on property; Exterior Dialogue; Exterior establishing shots; Exterior models against scenery; Exterior motion without sound; Exterior music performance and amplified playback; Handheld equipment; Interior Dialogue; Interior models against scenery; Interior motion without sound; Interior music performance and amplified playback; Intermittent traffic control - 2 minutes standard;

Jurisdiction **Political:** Los Angeles County - Supervisor District 5 **Police:** Los Angeles County Sheriff **Fire:** Los Angeles County Fire Department

DRAFT NOT

FilmL.A., Inc.
6255 W Sunset Blvd, 12th Floor
Hollywood, CA 90028
t: (213)977-8600 - f: (213)977-8601
www.filmla.com

Summary Information — Location

Permit Number F00163969-A
Production Company LONDON ALLEY ENTERTAINMENT
Insured Company LONDON ALLEY ENTERTAINMENT
Production Title OK, NOT OKAY

Location Manager Aaron Johnson
Primary Phone Mobile - 925-497-4430
Secondary Phone

Coordinator Note Covid Compliance: Ryan Spencer
Phone: 424-744-0710

Coordinator Note LOS ANGELES COUNTY FIRE DEPT. #20-0924-11:
FIRE SAFETY ADVISER REQUIRED.

Coordinator Note Rider A created to extend location until 2300 on 7/31

Parking

Base Camp
Location Type : Filming Location

Crew Parking
Location Type : Other Location
1840 N Lake Ave, Pasadena, CA, 91104

NOT A PERMIT

APPOINTMENT OF FilmThis
AS AUTHORIZED AGENT AND REPRESENTATIVE

I certify that I am a representative of London Alley/Yella (Principal) and am authorized to enter into binding contractual agreements on Principal's behalf provided Principal has pre-approved such agreements. I further certify that I am authorized by Principal to appoint other representatives and agents for Principal and to give such representatives and agents authority to enter into and bind Principal to agreements relating to the issuance and compliance with location film (e.g. theatrical, television, commercial, and other motion picture filming) and still photographic permits, including the permits themselves and any riders to such permits. Acting on the behalf of Principal in my capacity as its authorized representative, I appoint FilmThis and its employees and agents as Principal's authorized representatives and agents to apply for and receive location film (e.g. theatrical, television, commercial, and other motion picture filming) and still photographic permits on behalf of Principal through FilmLA for any city, county or other jurisdiction that FilmLA contracts with, in accordance with Principal's instructions, to negotiate, discuss, accept, modify, agree to bind the Principal to the terms and conditions of such permits (including any restrictions and/or community guidelines applicable to any such permit) and to execute such permits on behalf of Principal. Principal understands, acknowledges and agrees that it (and/or it's insurer) remains responsible and liable for any and all obligations imposed by or incidental to any permit or rider issued to Principal signed by an employee or agent of (including any coordinator, runner or messenger used by) FilmThis. Principal further agrees to comply with the terms and conditions of any such permits and hereby appoints FilmThis as an authorized representative to facilitate compliance with such terms and conditions following issuance of such permits and to enter into agreements for Principal with respect thereto. Any person, city, agency, entity or organization (including FilmLA and any city, county or other jurisdiction that FilmLA contracts with) may rely on this appointment and not need obtain any further authorization for any act described herein. An original or electronic copy of this appointment shall be sufficient and may be treated as an original for all purposes. The appointment may be revoked by Principal at any time in writing delivered to FilmLA, but in any case shall expire one (1) year from the date of execution set forth below.

I declare under penalty of perjury under the laws of the State of California that I am authorized to appoint FilmThis as an agent for Principal and based on that authority I hereby appoint FilmThis as Principal's agent as set forth herein.

DATED 12/4/19 **BY** B.K.L
REPRESENTATIVE'S SIGNATURE

London Alley/ Yella	12910 Culver Blvd. Ste H
NAME OF "PRINCIPAL" (PRODUCTION COMPANY)	PRINCIPAL'S STREET ADDRESS
Kai Lusk	LA, CA 90066
PRINT PRINCIPAL REPRESENTATIVE NAME	CITY, STATE, ZIP CODE
UPM	808.294.6846
REPRESENTATIVE TITLE (I.E. UPM, LOC. MGR.)	PRINCIPAL'S TELEPHONE NUMBER

NOT A PERMIT

Permit #F00163969-A

ROAD WORK AHEAD	LEFT LANE CLOSED AHEAD	BIKE LANE CLOSED AHEAD	SHARE THE ROAD	LANE CLOSED	BIKE LANE CLOSED		
W20-1	W20-5(L)	W20-5(BIKE)	W11-1/W16-1	C30(CA)	C30(CA)(BIKE)	W1-6(R)	W1-6(L)

SYMBOL LEGEND	
●	= 28" TRAFFIC CONE / 36" DELINEATOR
▬	= TYPE I BARRICADE W/ SIGN
	= FLASHING ARROW BOARD
	= HIGH LEVEL WARNING DEVICE
Ⓢ	= SIGNALIZED INTERSECTION
	= EXISTING DRIVEWAY
	= DIRECTION OF TRAFFIC

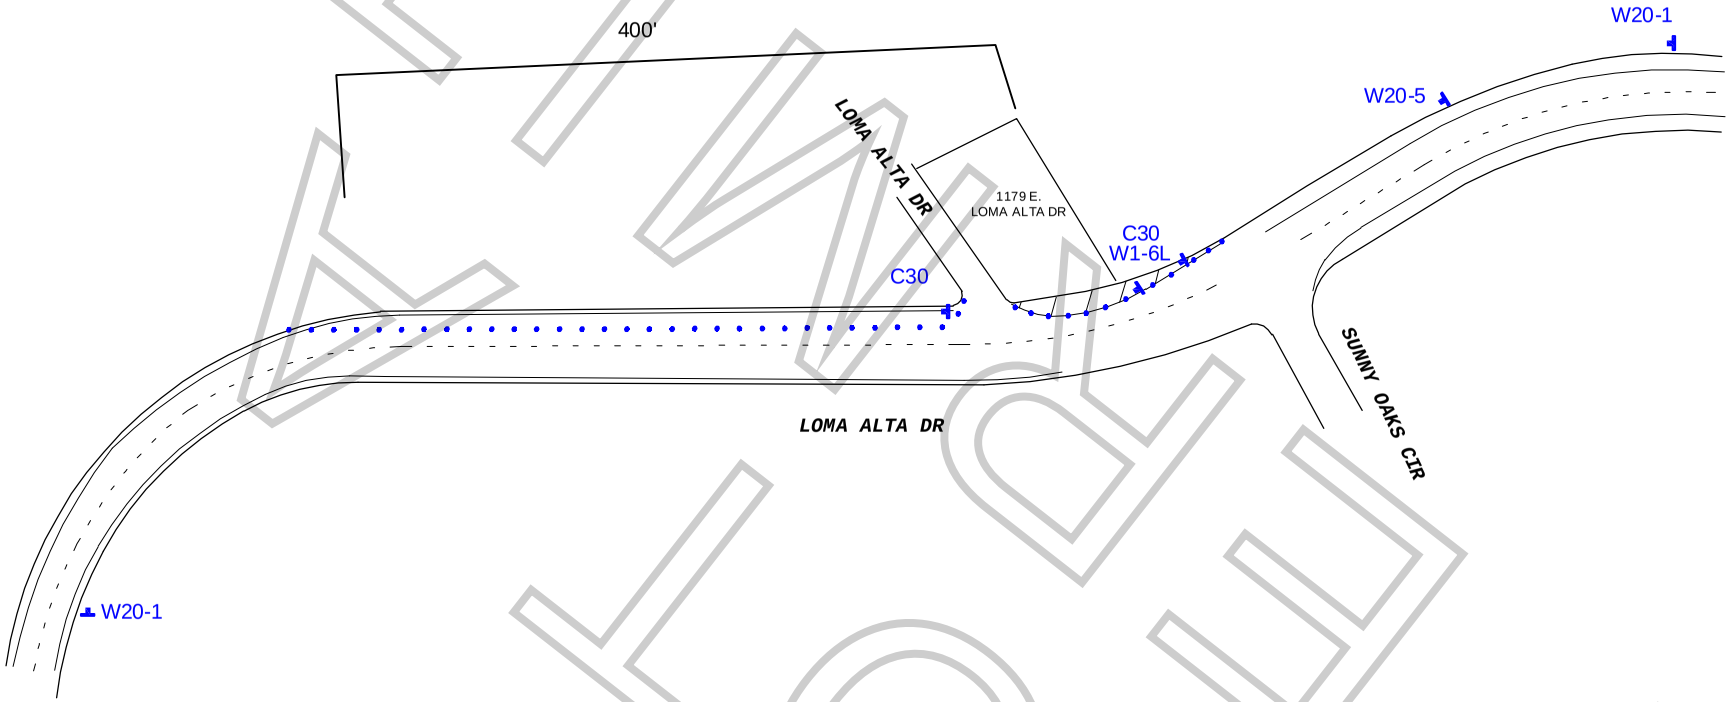

FINAL COPY

WORK ZONE TRAFFIC CONTROL PLAN GENERAL NOTES

1. ALL SIGNING, STRIPING, AND TRAFFIC CONTROL DEVICES SHALL SHALL BE IN ACCORDANCE WITH THE LASTEST EDITIONS OF THE CALIFORNIA MANUAL ON UNIFORM TRAFFIC CONTROL DEVICES (CAMUTCD), W.A.T.C.H. MANUAL, CALTRANS STANDARDS PLANS, CALTRANS STANDARD SPECIFICATIONS, AND/OR AS DIRECTED BY THE PERMIT ENGINEER.
2. THERE WILL BE NO INTERFERENCE WITH TRAFFIC SIGNALS OR CROSSWALKS.
3. CONES WILL BE 28" MINIMUM HEIGHT AND HAVE REFLECTORIZED SLEEVES FOR NIGHT WORK.
4. POLICE WILL DIRECT TRAFFIC IF NECESSARY.

ALL TRAFFIC CONTROL WILL BE INSTALLED TO MEET OR EXCEED THE MOST CURRENT CAMUTCD AND WATCH MINIMUM REQUIREMENTS

DATE & TIME:
7-31-2020
FROM 07:00 HOURS TO 22:00 HOURS

TCP FOR:
LONDON ALLEY
"OK, NOT OKAY"

LOCATION:
E/S CURB - LOMA ALTA DR
FROM 1179 LOMA ALTA GOING NORTH 400 FEET
ALTADENA, CA

TCP PREPARED BY:
JCL TRAFFIC SERVICES
500 S. GREENWOOD AVE
MONTEBELLO, CA 90640
PH: (213) 622-9775
C31-CA Lic # 805357

CONTACT(S):
JOSH HUGHES
PH# 323.833.9809

TRISHA HUGUEZ
OFFICE# 213.763.9000

DATE	REVSIONS

DRAFTER: EDY RAMIREZ
SCALE: N.T.S.
FILM LA: CODY PENWELL
SHEET: 1 OF 1